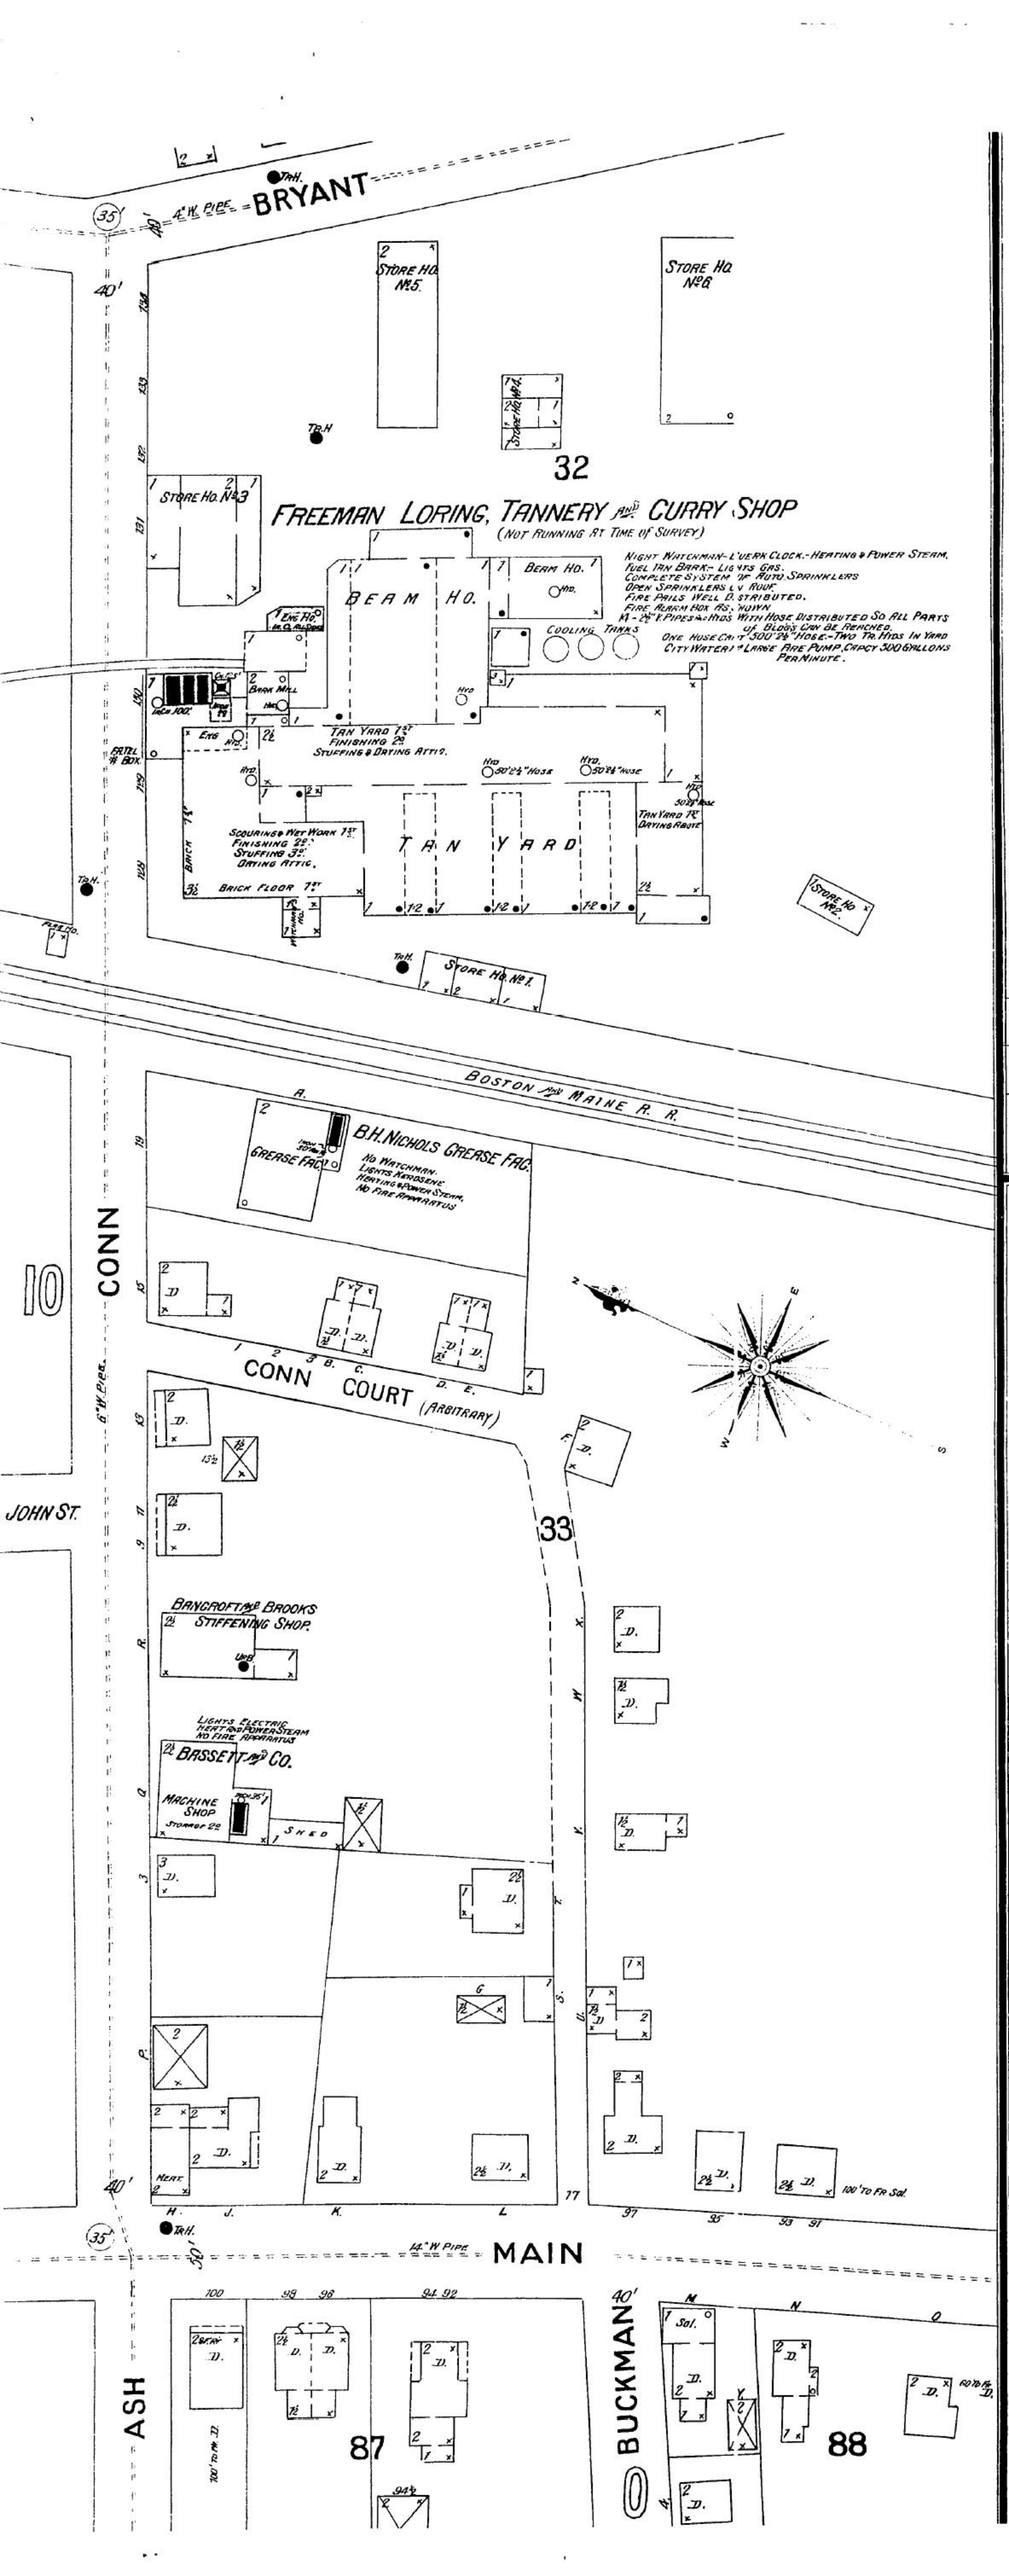
BRYANT
4" W. PIPE
STORE HO. No. 5.
STORE HO. No. 6
STORE HO. No. 4
32
STORE HO. No. 3
FREEMAN LORING, TANNERY AND CURRY SHOP
(NOT RUNNING AT TIME OF SURVEY)
NIGHT WATCHMAN - CLOCK. - HEATING & POWER STEAM.
FUEL TAN BARK. - LIGHTS GAS.
COMPLETE SYSTEM OF AUTO SPRINKLERS
OPEN SPRINKLERS L.V. ROOF.
FIRE PAILS WELL DISTRIBUTED.
FIRE ALARM BOX AS: NOWN
4 - 2½" R. PIPES - 4 HDS. WITH HOSE DISTRIBUTED SO ALL PARTS OF BLDGS CAN BE REACHED.
ONE HOSE CART - 300 2½" HOSE - TWO TR. HYDS IN YARD
CITY WATER - LARGE FIRE PUMP. CAPACY 300 GALLONS PER MINUTE.
BEAM HO.
COOLING TANKS
BARK MILL
TAN YARD 1ST FINISHING 2D STUFFING & DATING ATTIC.
50' 2½" HOSE
TAN YARD 1ST DATING ROOM
SCOURING & WET WORK 1ST
FINISHING 2D
STUFFING 3D
DATING ATTIC.
BRICK FLOOR 1ST
TAN YARD
BARK 1ST
STORE No. 1
BOSTON & MAINE R. R.
B.H. NICHOLS GREASE FAC.
GREASE FAC'Y
No WATCHMAN.
LIGHTS KEROSENE.
HEATING & POWER STEAM.
NO FIRE APPARATUS
CONN
CONN COURT (ARBITRARY)
10
JOHN ST.
33
BANCROFT & BROOKS
STIFFENING SHOP.
LIGHTS ELECTRIC.
HEAT & POWER STEAM
NO FIRE APPARATUS
BASSETT & CO.
MACHINE SHOP
SHED
MAIN
ASH
BUCKMAN
87
88
100' to Fr. Sal.