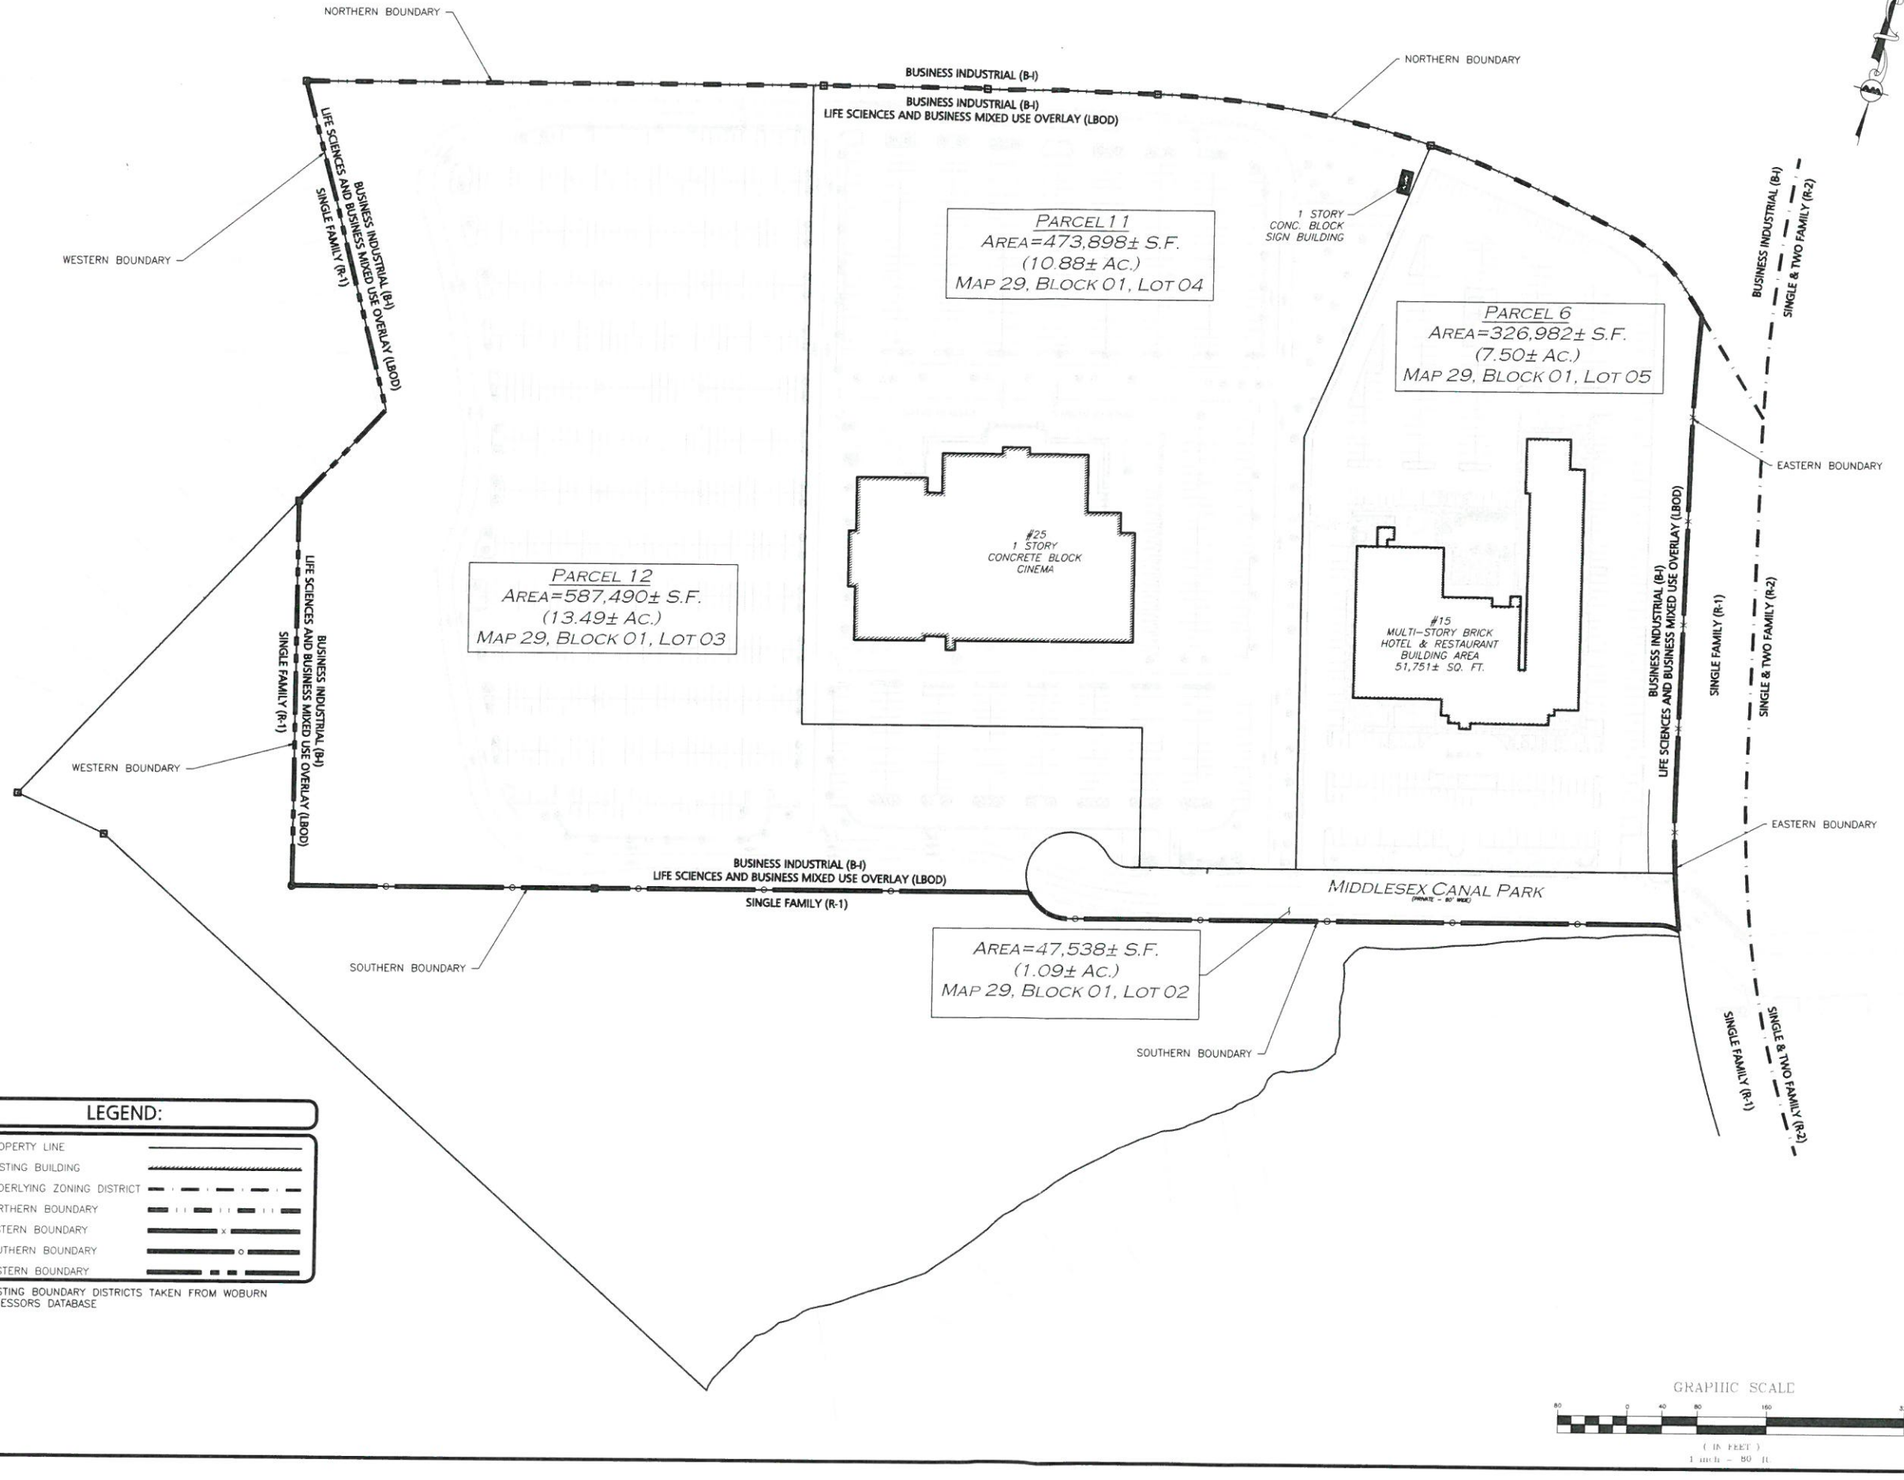

N:\PROJECTS\2149-02\CIVIL\DRAWINGS\EXHIBITS\2022\C-2149-02 - REZONING EXHIBIT PLAN #1.DWG

RECEIVED
JUL 07 2022
By Planning

REV	DATE	DESCRIPTION

APPLICANT\OWNER:
NAI ENTERTAINMENT HOLDINGS, LLC
846 UNIVERSITY AVENUE
P.O. BOX 9108
NORWOOD, MA 02062-9108

PROJECT:

MIDDLESEX CANAL PARK
WOBURN, MA

PROJECT NO.	2149-02	DATE:	07/06/22
SCALE:	1" = 80'	DWG. NAME:	C-2149-02
DRAFTED BY:	TJW	CHECKED BY:	TJW

PREPARED BY:

ALLEN & MAJOR ASSOCIATES, INC.
civil & structural engineering • land surveying
environmental consulting • landscape architecture
www.allenmajor.com
100 COMMERCE WAY
P.O. BOX 2118
WOBURN MA 01888-0118
TEL: (781) 935-6889
FAX: (781) 935-2896
WOBURN, MA • LAKEVILLE, MA • MANCHESTER, NH

THIS DRAWING HAS BEEN PREPARED IN ELECTRONIC FORMAT. CLIENT/CLIENT'S REPRESENTATIVE OR CONSULTANT MAY BE PROVIDED COPIES OF DRAWINGS AND SPECIFICATIONS ON MAGNETIC MEDIA FOR HIS/HER INFORMATION AND USE FOR SPECIFIC APPLICATION TO THIS PROJECT. DUE TO THE POTENTIAL THAT THE MAGNETIC INFORMATION MAY BE MODIFIED UNINTENTIONALLY OR OTHERWISE, ALLEN & MAJOR ASSOCIATES, INC. MAY REMOVE ALL INDICATION OF THE DOCUMENT'S AUTHORSHIP ON THE MAGNETIC MEDIA. PRINTED REPRESENTATIONS OF THE DRAWINGS AND SPECIFICATIONS ISSUED SHALL BE THE ONLY RECORD COPIES OF ALLEN & MAJOR ASSOCIATES, INC.'S WORK PRODUCT.

DRAWING TITLE:
LBOD ZONING
EXHIBIT PLAN

SHEET No.
EXH-1

Copyright© 2022 Allen & Major Associates, Inc.
All Rights Reserved