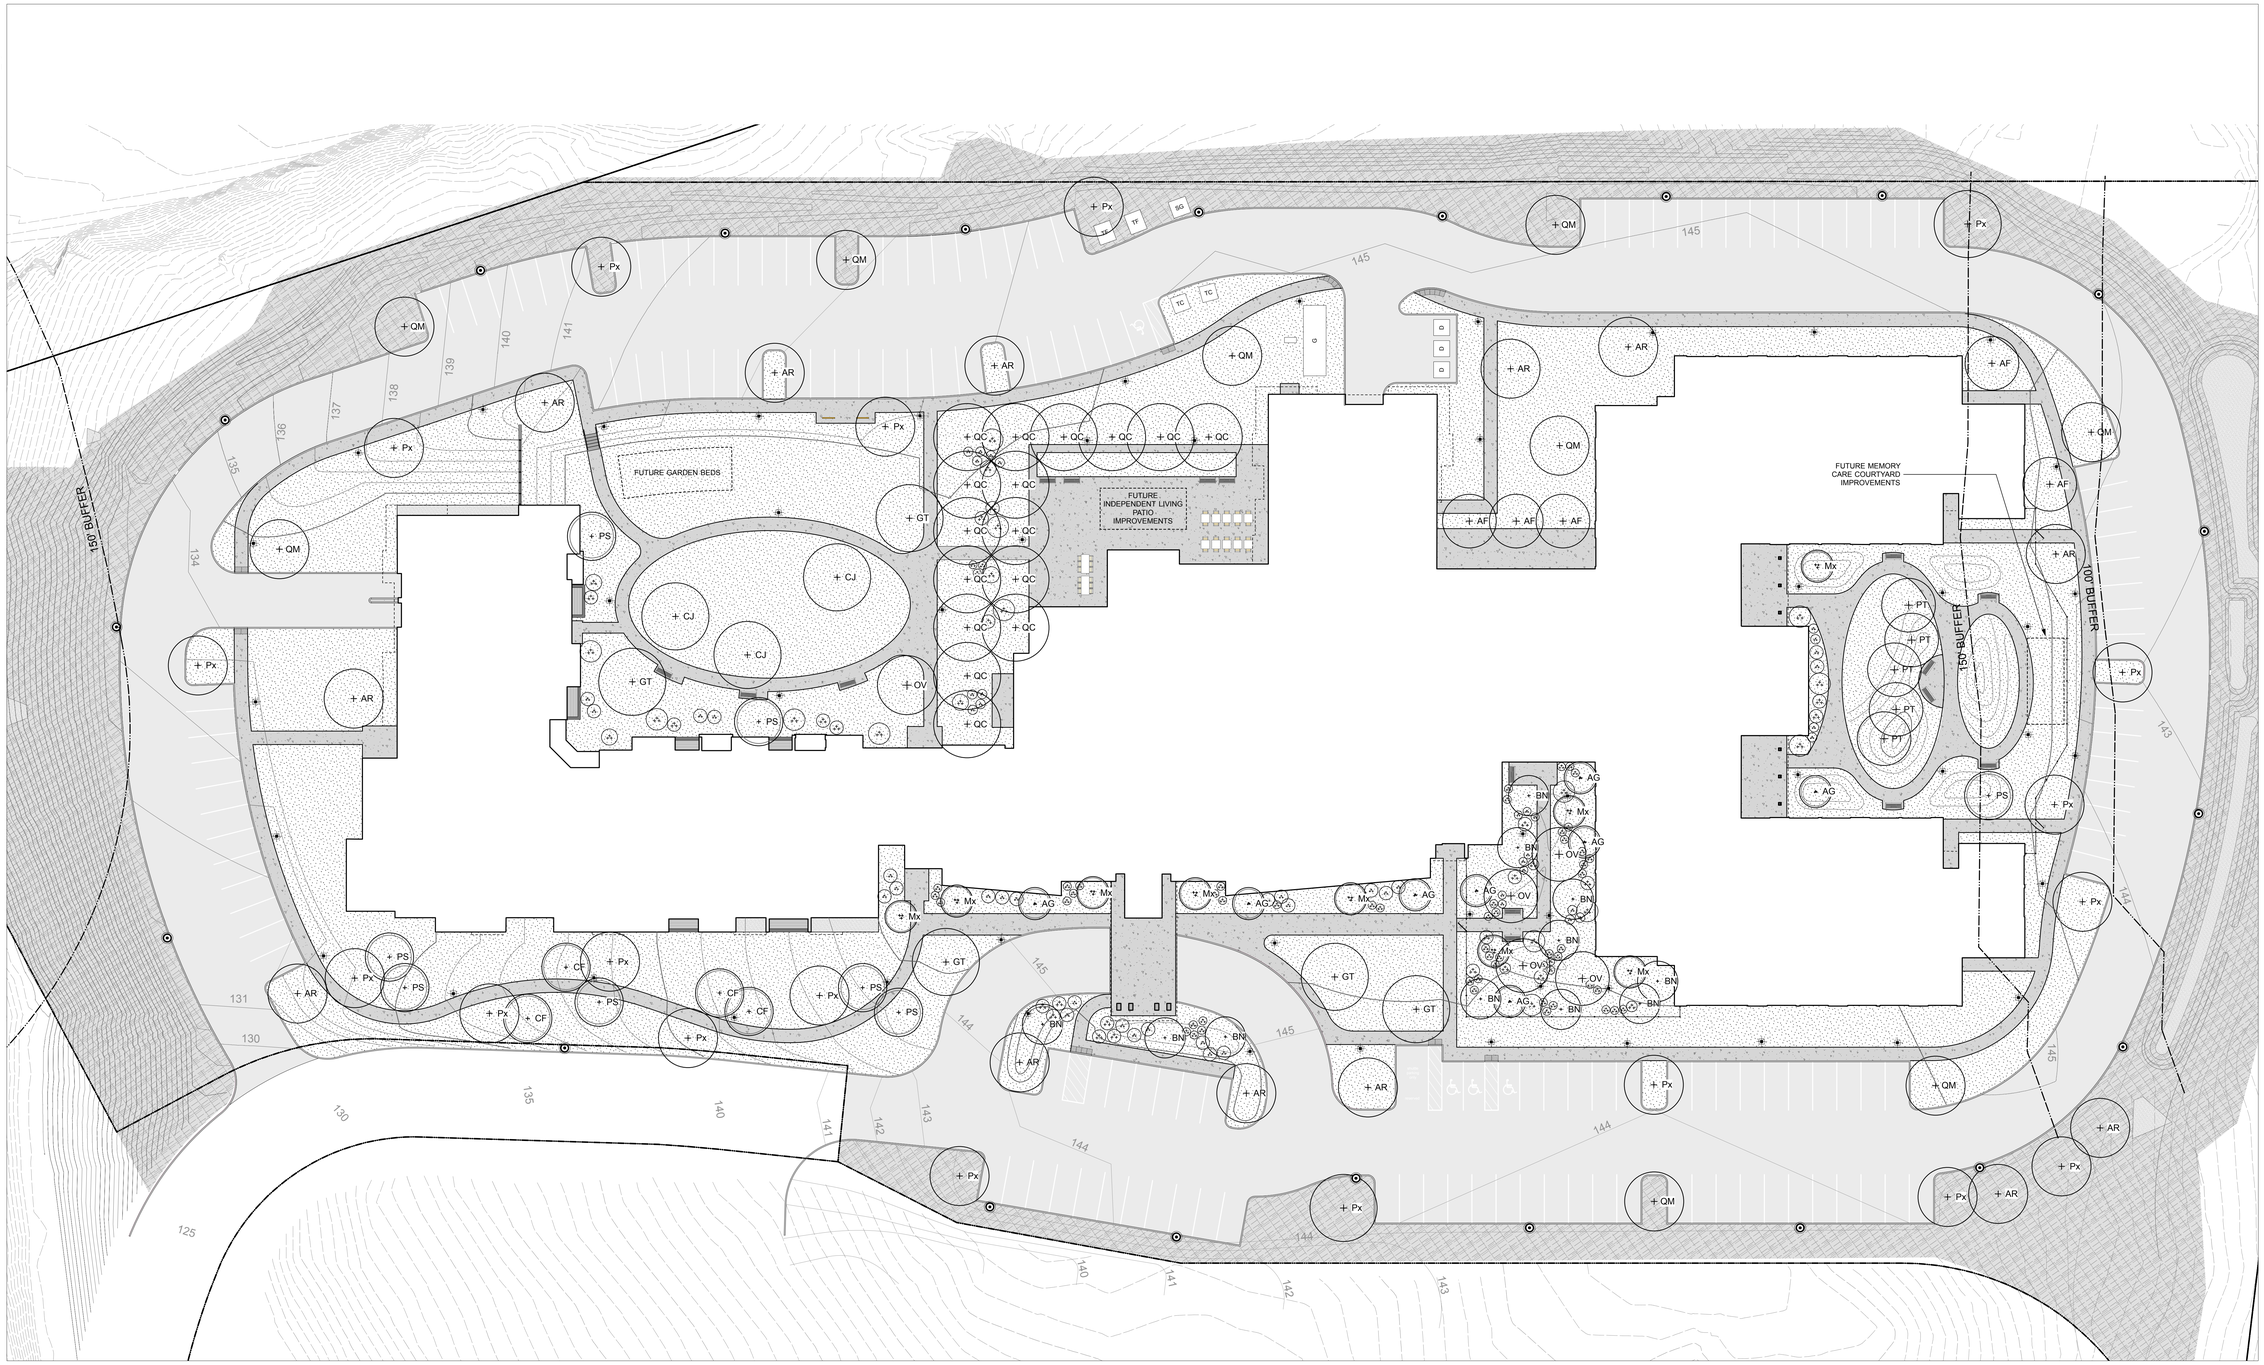


**LEGEND**

| SYM. | DESCRIPTION |
|---|---|
| | PROPERTY LINE |
| | PROPOSED TREES |
| | ASPHALT PAVING |
| | CONCRETE PAVING |
| | SEEDED LAWN |
| | SEEDED MEADOW |
| | PROPOSED CONTOURS |

## PLANT LIST

| QTY | ID | BOTANICAL NAME | COMMON NAME | SIZE | NOTES |
|---|---|---|---|---|---|
| **TREES** | | | | | |
| 13 | AR | Acer rubrum 'October Glory' | October Glory Red Maple | 2.5"-3" cal. | |
| 5 | AF | Acer x freemanii 'Armstrong' | Freeman Maple | 2.5"-3" cal. | |
| 8 | AG | Amelanchier x grandiflora 'Autumn Brilliance' | 'Autumn Brilliance' Serviceberry | 7'-8' HT. | |
| 11 | BN | Betula nigra 'Heritage' | Heritage River Birch | 2.5"-3" cal. | |
| 3 | CJ | Cercidiphyllum japonicum | Katsura Tree | 4"-4.5" cal. | |
| 4 | CF | Cornus florida 'Cherokee Princess' | Flowering dogwood | 2.5"-3" cal. | |
| 5 | GT | Gleditsia triacanthos inermis 'Skyline' | Skyline Honeylocust | 3.5"-4" cal. | |
| 9 | Mx | Magnolia x loebneri 'Merrill' | Merrill Magnolia | 7'-8' HT. | |
| 5 | OV | Ostrya virginiana | Hop Hornbeam | 3.5"-4" cal. | |
| 19 | Px | Platanus x acerifolia 'Exclamation' | Exclamation London Plane Tree | 2.5"-3" cal. | |
| 5 | PT | Popular tremuloides | Quaking Aspen | 2"-2.5" cal. | |
| 8 | PS | Prunus serrulata | Flowering Cherry | 2.5"-3" cal. | |
| 16 | QC | Quercus coccinea | Scarlet Oak | 4"-4.5" cal. | |
| 9 | QM | Quercus macrocarpa | Burr Oak | 2.5"-3" cal. | |
| **SHRUBS** | | | | | |
| 26 | CA | Clethra alnifolia 'Compacta' | Compact Summersweet | 3.5'-4' HT. | |
| 28 | FG | Fothergilla gardenii | Dwarf fothergilla | 2.5'-3' HT. | |
| 14 | HV | Hamamelis virginiana | Witch Hazel | 6'-7' HT. | |
| 26 | HP | Hydrangea paniculata 'Limelight' | Limelight Hardy Hydrangea | 3.5'-4' HT. | |
| 16 | HQ | Hydrangea quercifolia 'Pee Wee' | Pee Wee Oak Leaf Hydrangea | 2.5'-3' HT. | |
| 11 | IG | Ilex glabra 'Shamrock' | Shamrock Holly | 3'-3.5' HT. | |
| 3 | IV | Ilex verticillata | Winterberry holly | 3.5'-4' HT. | |
| 21 | RM | Rhododendron maximum | Rhododendron | 3.5'-4' HT. | |
| 5 | VC | Viburnum carlesii | Koreanspice Viburnum | 5'-6' HT. | |

**GROUNDCOVER / SEEDED AREAS**

| ID | QTY | SPECIES LIST | | |
|---|---|---|---|---|
| LAWN | 70,533 SQ FT | Seeded Lawn | | |
| WOODLAND SEED MIX | 63,399 SQ FT | Seeded Meadow | | Native woodland seed mix; from New England Wetland Plants, Inc. |

DIMELLA SHAFFER


DIMELLA SHAFFER ASSOCIATES, INC.
617.426.5004 / www.dimellashaffer.com


Consultants

| | |
|---|---|
| Civil Engineer<br>Stantec | 617.654.6063 |
| Landscape Architect<br>Crowley Cottrell | 617.338.8400 |
| Structural Engineers<br>L.A. Fuess Partners | 617.948.5600 |
| MEP/Fp Engineers<br>AKF Group | 617.737.1111 |
| Specifier<br>Putnam Associates | 617.285.3274 |

Stamp

Project

# THE DELANEY AT THE VALE

Enter address here

Client

LCS Woburn LLC, a Delaware Limited Liability Corporation.
400 Locust Street, Suite 820
Des Moines, IA. 50309

**NOT FOR CONSTRUCTION**

SITE APPROVAL DRAWINGS 125.7.20

SCALE:
PROJECT #: 2019014
REVIEWED BY:
DATE: 12/05/2020

## LANDSCAPE: OVERALL SITE PLAN

0' 20' 40'

# L-100

© DiMella Shaffer

C:\Users\ayothers\Documents\2019014-Delaney-Woburn-ARCH_ayothers .rvt

4/21/2020 6:17:28 PM